


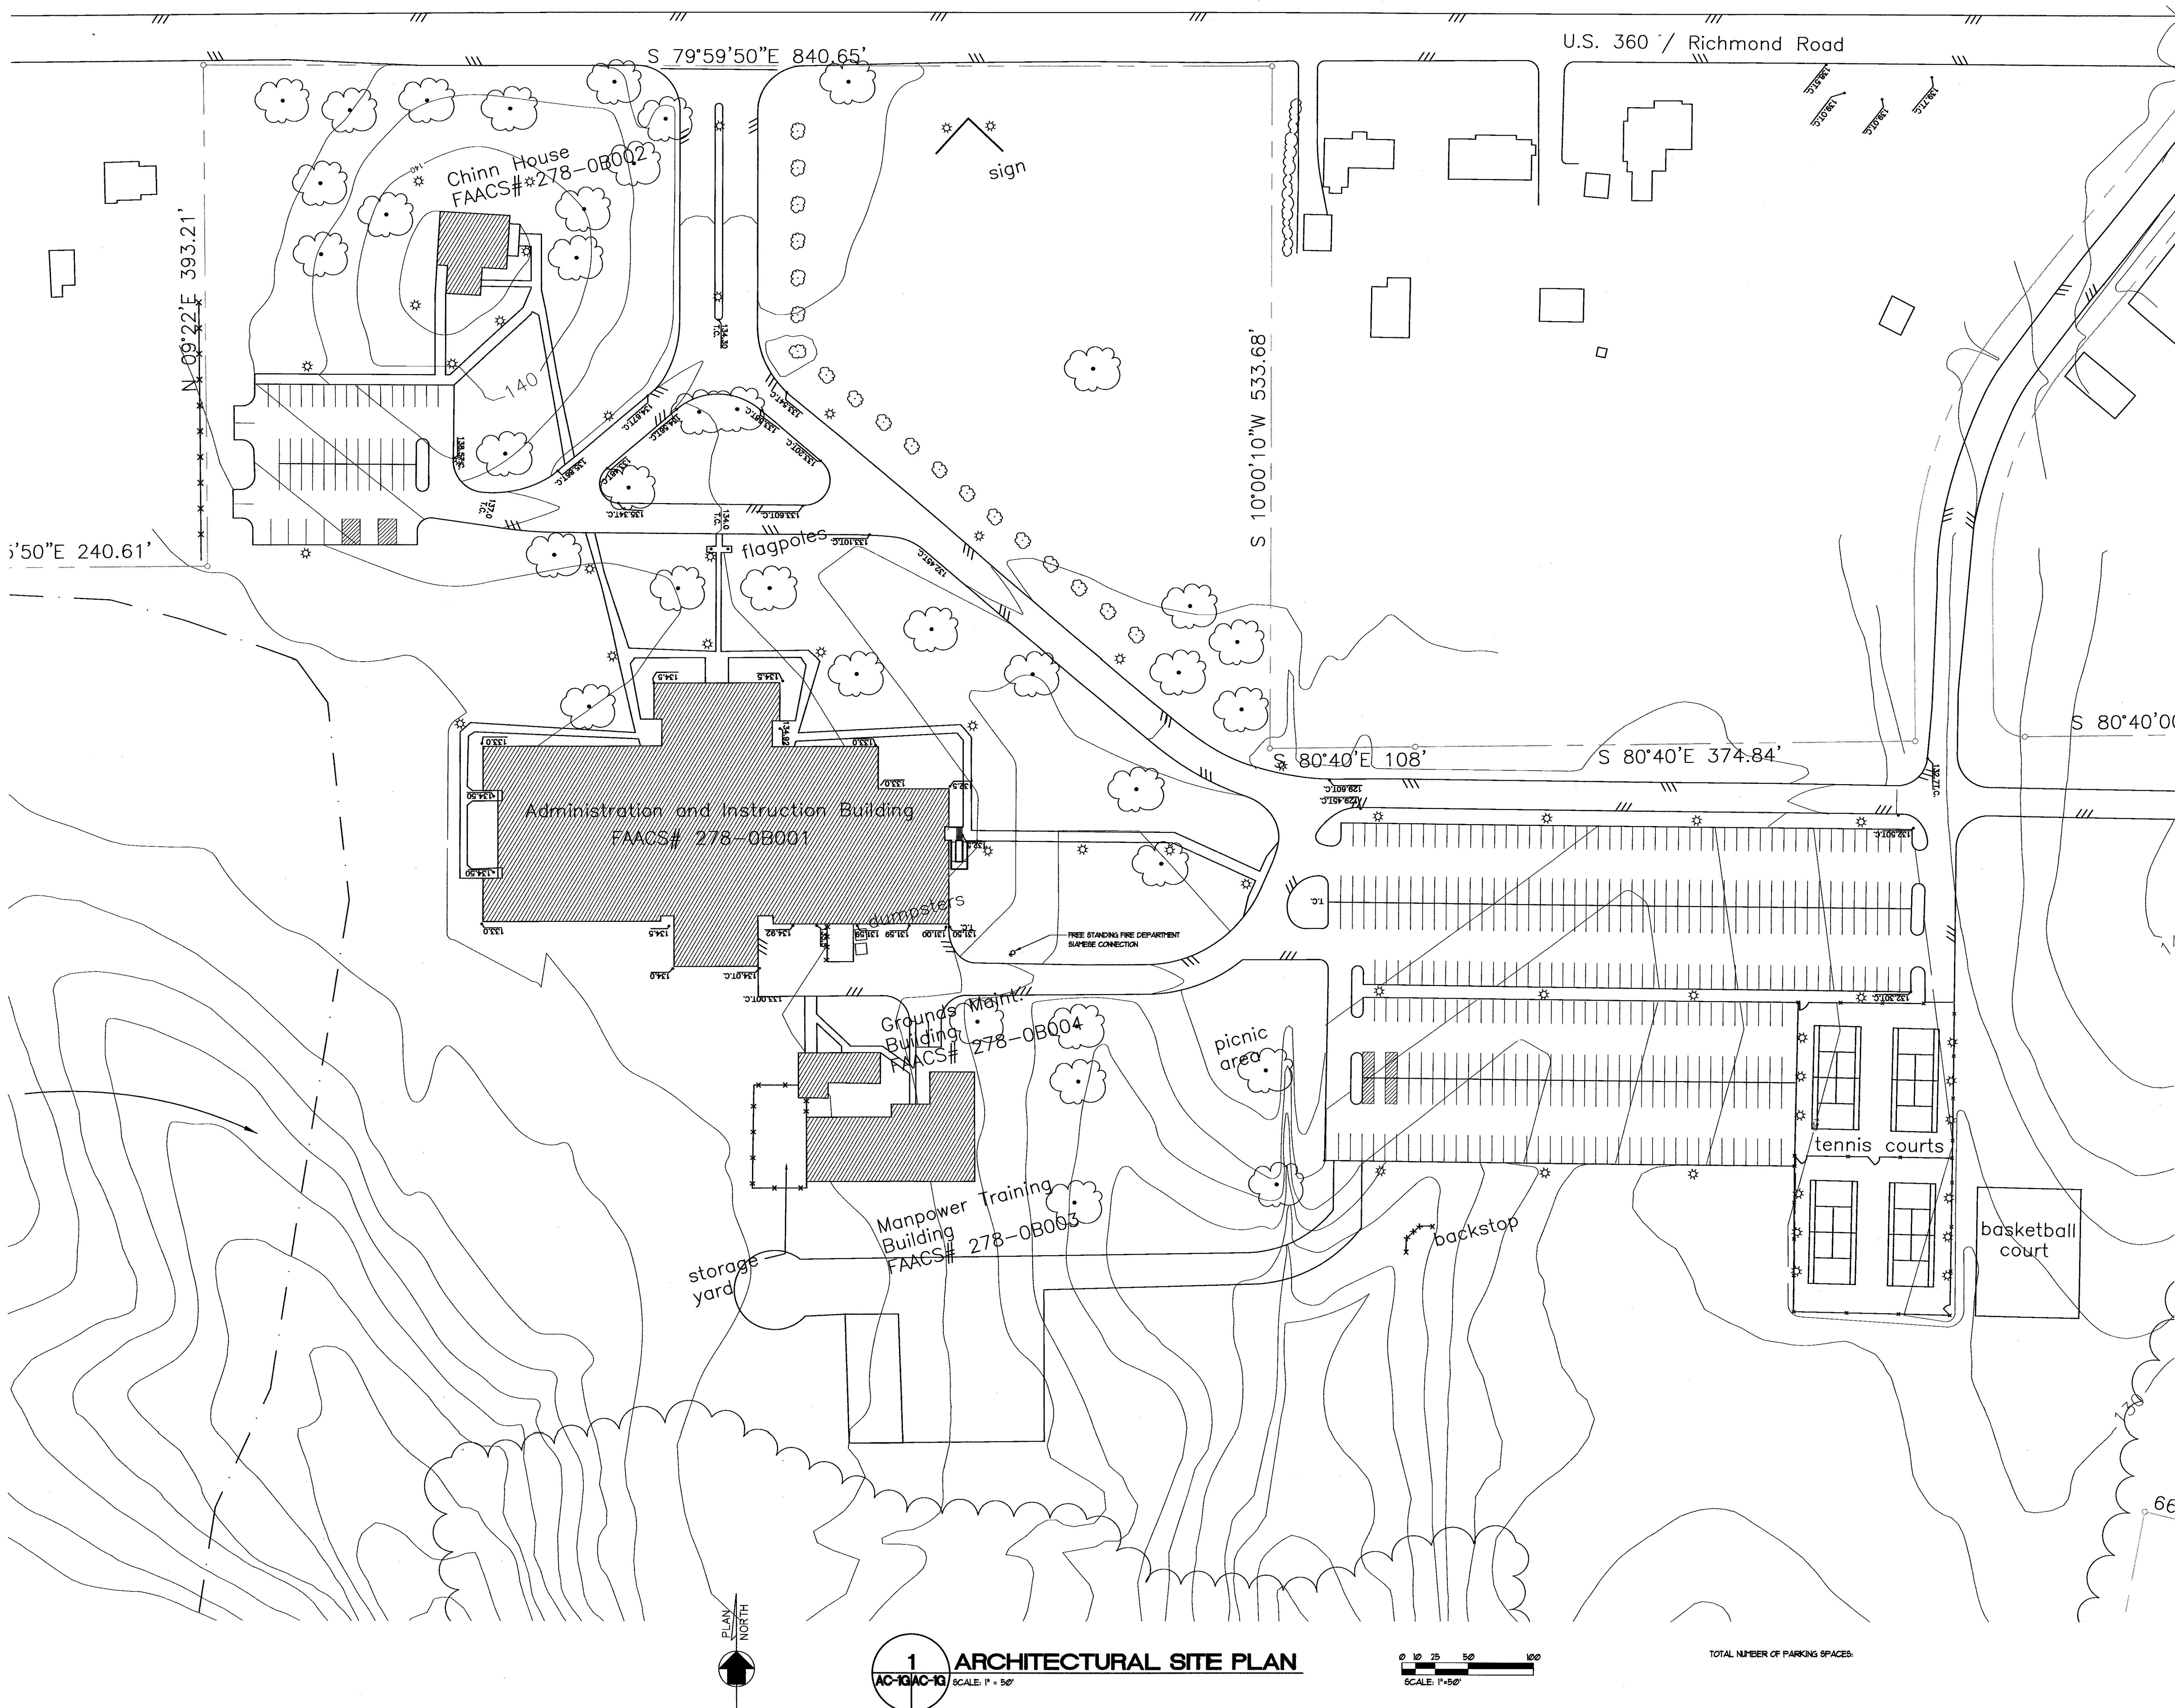

1 ARCHITECTURAL SITE PLAN
AC-1W-AC-10 SCALE: 1" = 50'

0 10 25 50 100
SCALE: 1" = 50'

TOTAL NUMBER OF PARKING SPACES:

mbj ARCHITECTURE
A Professional Limited Company
GROVE PARK SQUARE
11637-B NUCKOLS ROAD
Glen Allen, Virginia 23059
☎ (804) 273-9811 fax: (804) 273-9843

RAPPAHANNOCK
COMMUNITY COLLEGE
CAMPUS RENOVATIONS
WARSAW + GLENNIS, VIRGINIA
PC: 260-17712

ARCHITECTURAL SITE PLAN
WARSAW CAMPUS

Date: MAY 11, 2010

REVISIONS	
NO.	DATE

STEPHEN FLOYD
5/14/2010
Lic. No. 045047
ARCHITECT

Sheet
AC-1W
File Number
RCC-AC1W-SITE